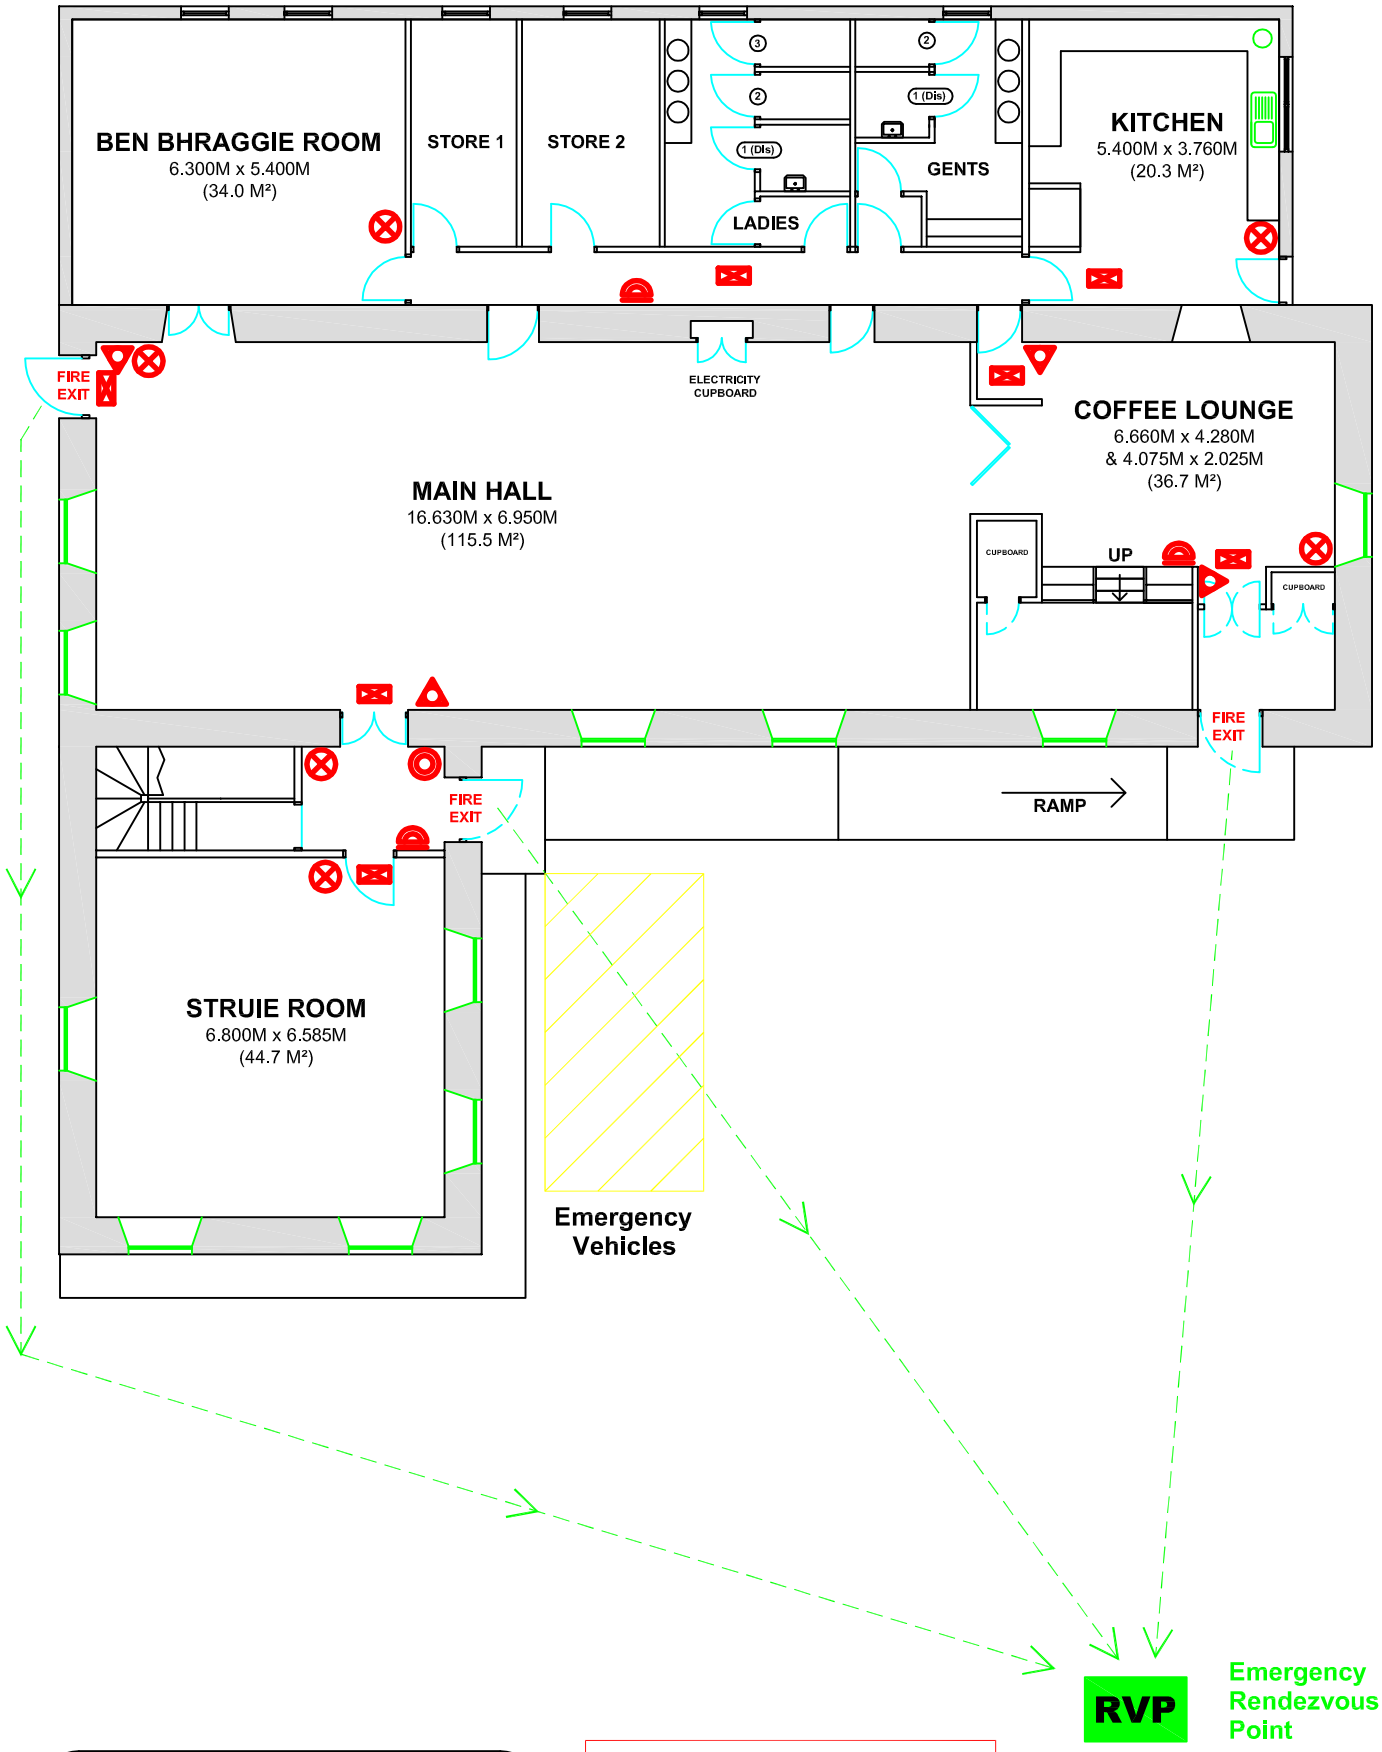

DORNOCH SOCIAL CLUB

ESCAPE PLAN

- Fire Alarm Call Point
- Fire Bell
- Fire Extinguisher
- Hose Reel
- Emergency Lighting (Exit Signs)